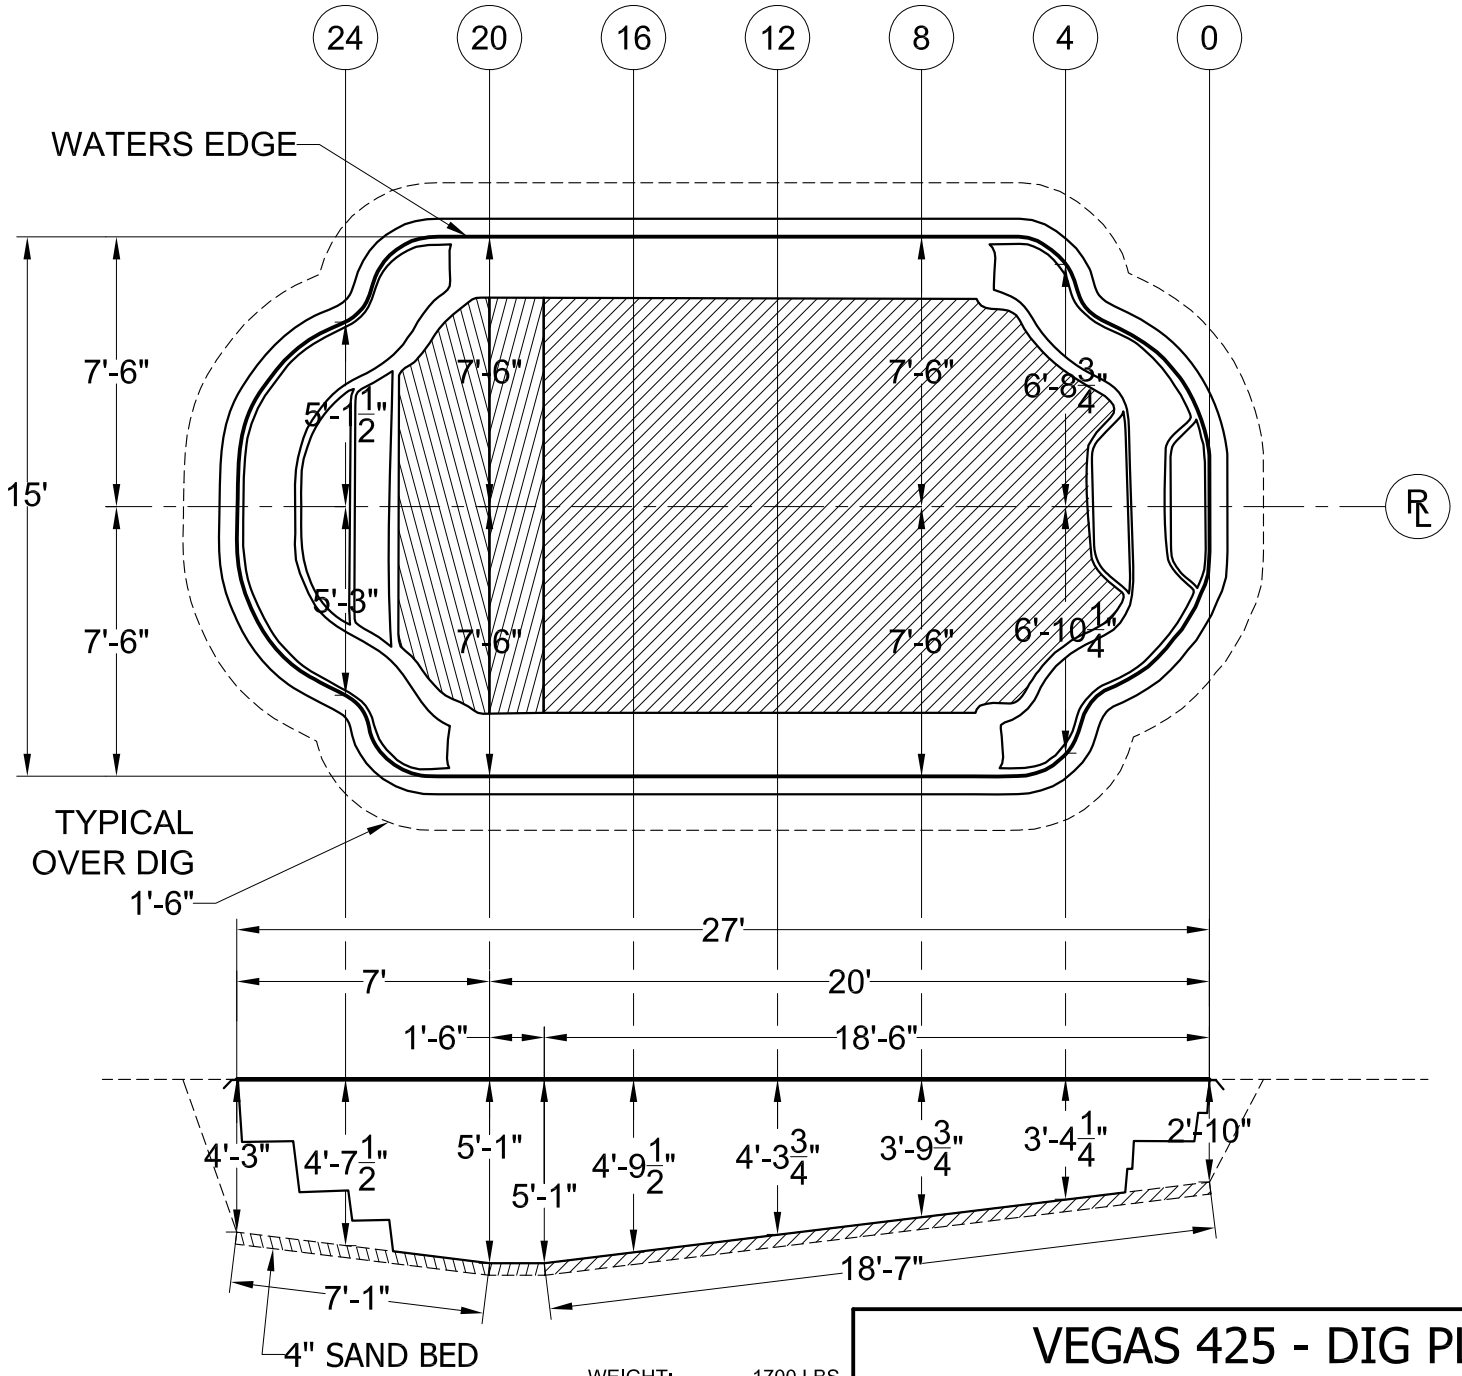

ALL MEASUREMENTS TO WATERS EDGE - ADD PREFERRED OVERDIG

WEIGHT:	1700 LBS
AREA:	355 SQ FT
PERIMETER:	76 FT
VOLUME:	11300 GAL

VEGAS 425 - DIG PLAN

SCALE 3/16"=1'-0"	DATE 08-25-05
DRAWN BY KLB	REVISION 01

ALL MEASUREMENTS AND QUANTITIES ARE BASED ON AVERAGES