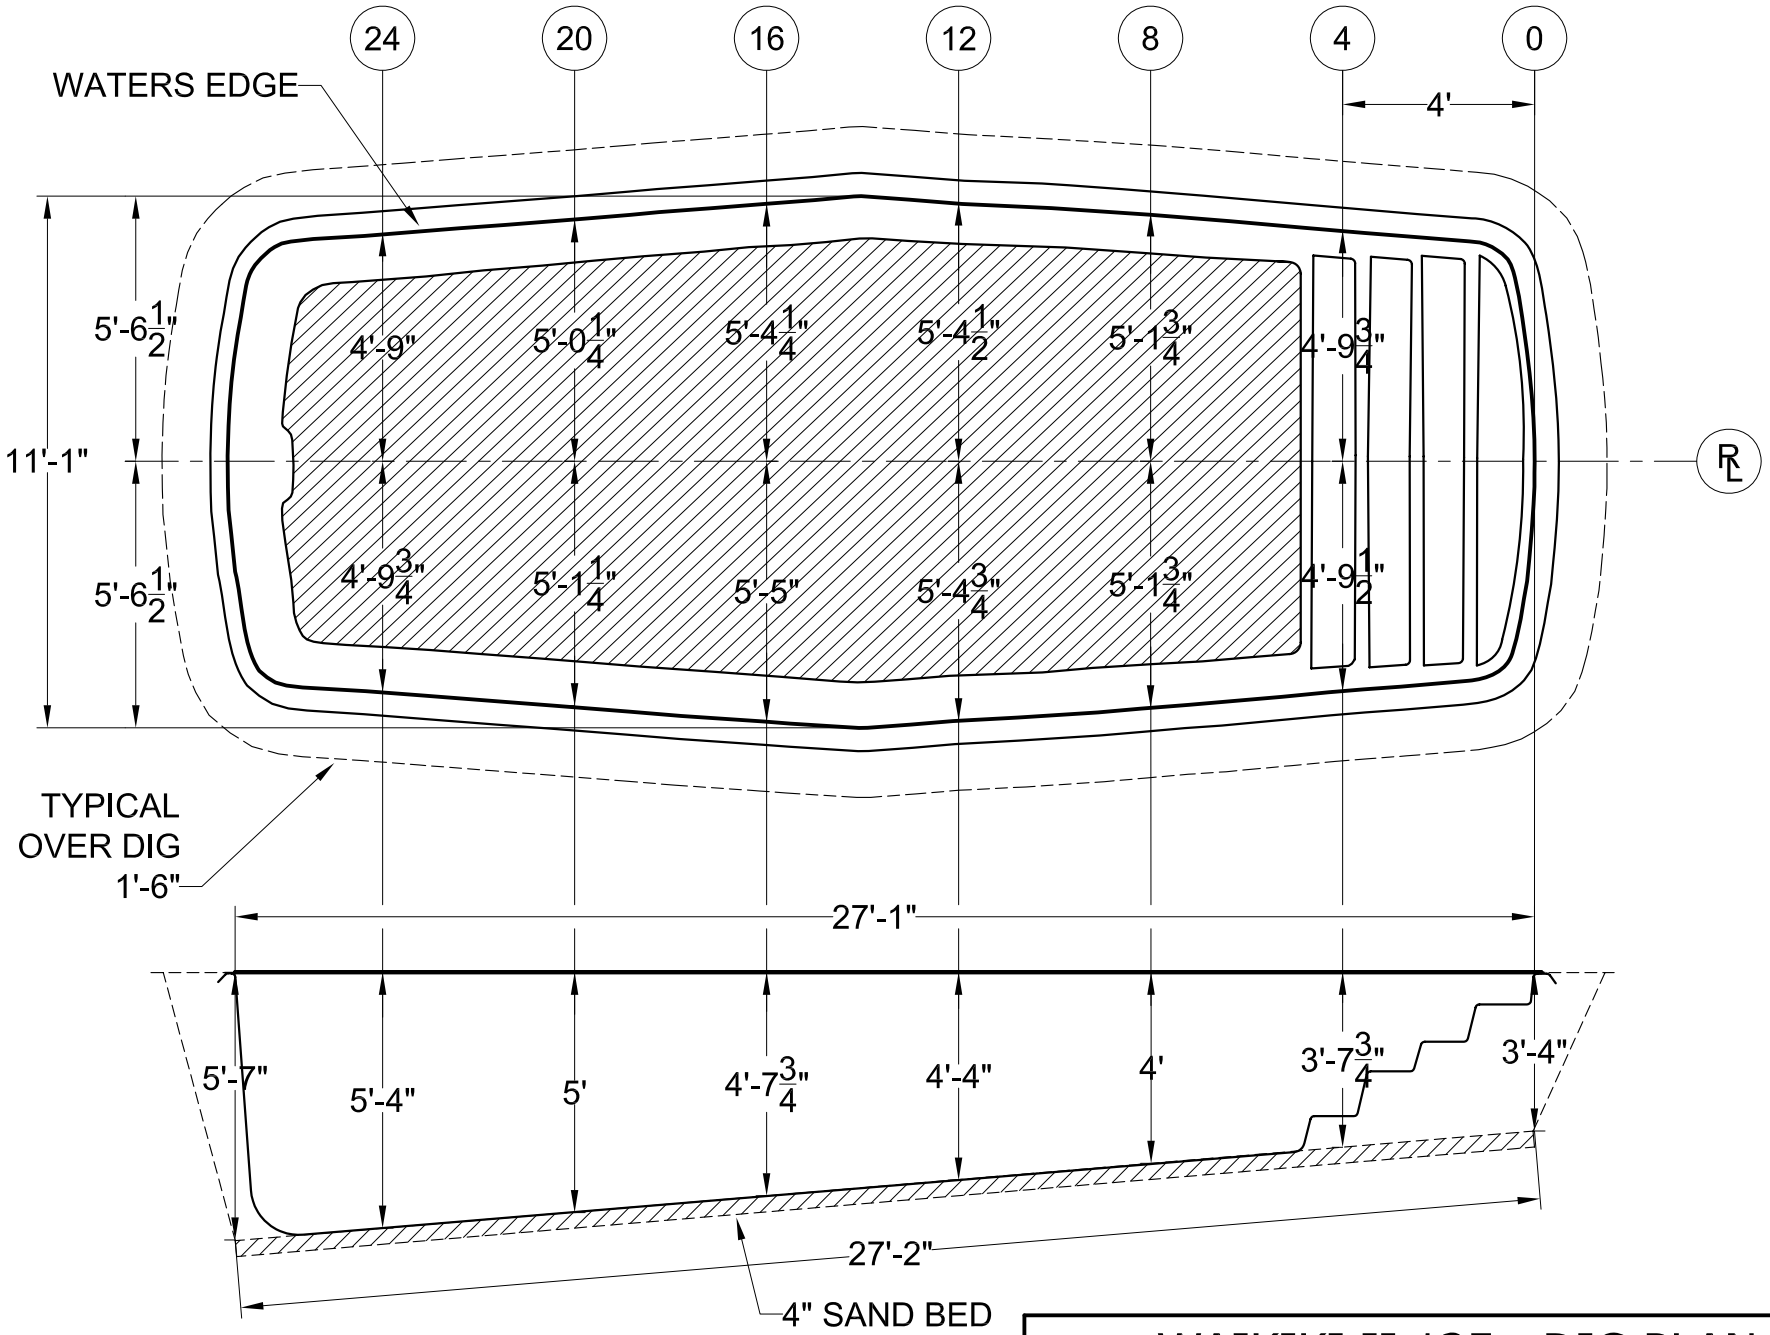

ALL MEASUREMENTS TO WATERS EDGE - ADD PREFERRED OVERDIG

WEIGHT:	1400 LBS
AREA:	273 SQ FT
PERIMETER:	70 FT
VOLUME:	8500 GAL

WAIKIKI II 125 - DIG PLAN

SCALE 1/4"=1'-0"	DATE 10-18-05
DRAWN BY KLB	REVISION 02

ALL MEASUREMENTS AND QUANTITIES ARE BASED ON AVERAGES