ALL MEASUREMENTS TO WATERS EDGE - ADD PREFERRED OVERDIG

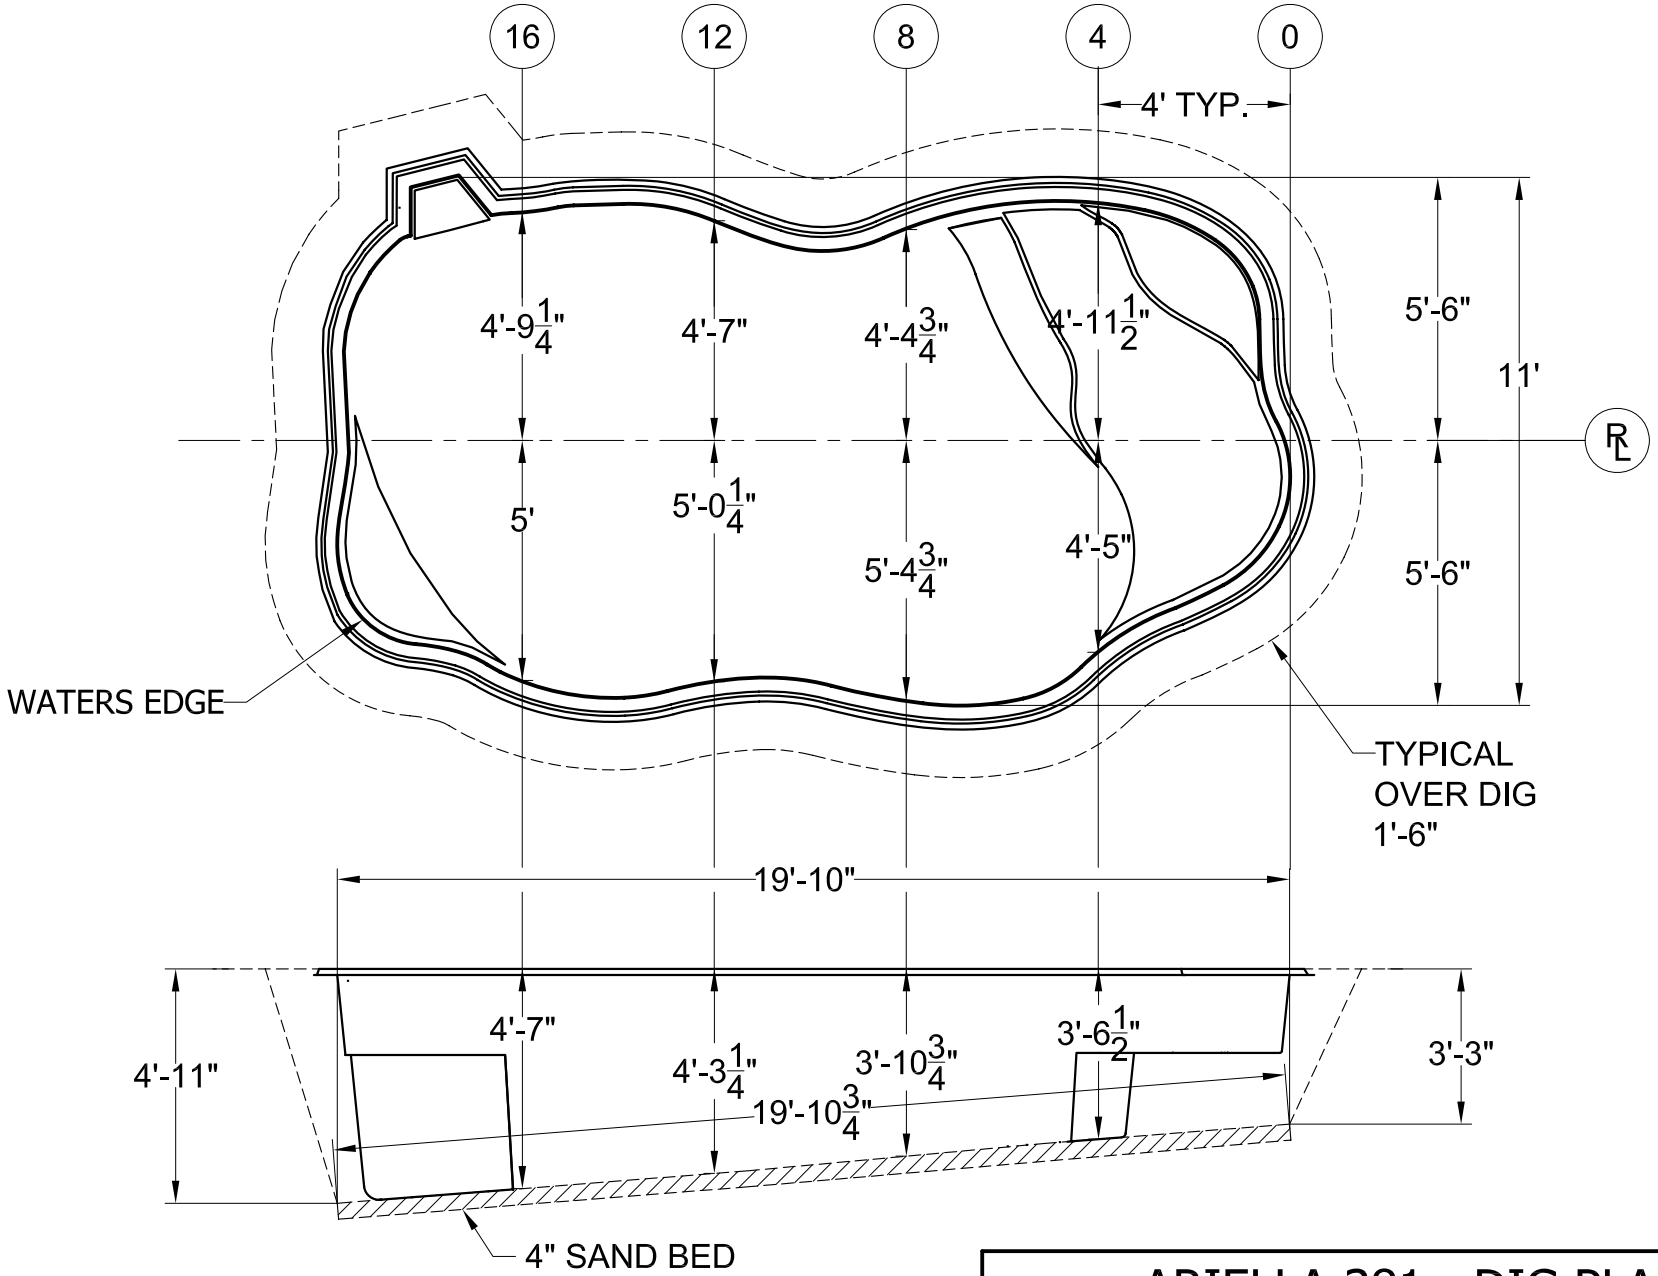

WEIGHT:	1100 LBS
AREA:	179 SQ FT
PERIMETER:	55 FT
VOLUME:	4600 GAL

ARIELLA 381 - DIG PLAN

SCALE 1/4"=1'-0"	DATE 04-06-11
DRAWN BY KLB	REVISION 01

ALL MEASUREMENTS AND QUANTITIES ARE BASED ON AVERAGES