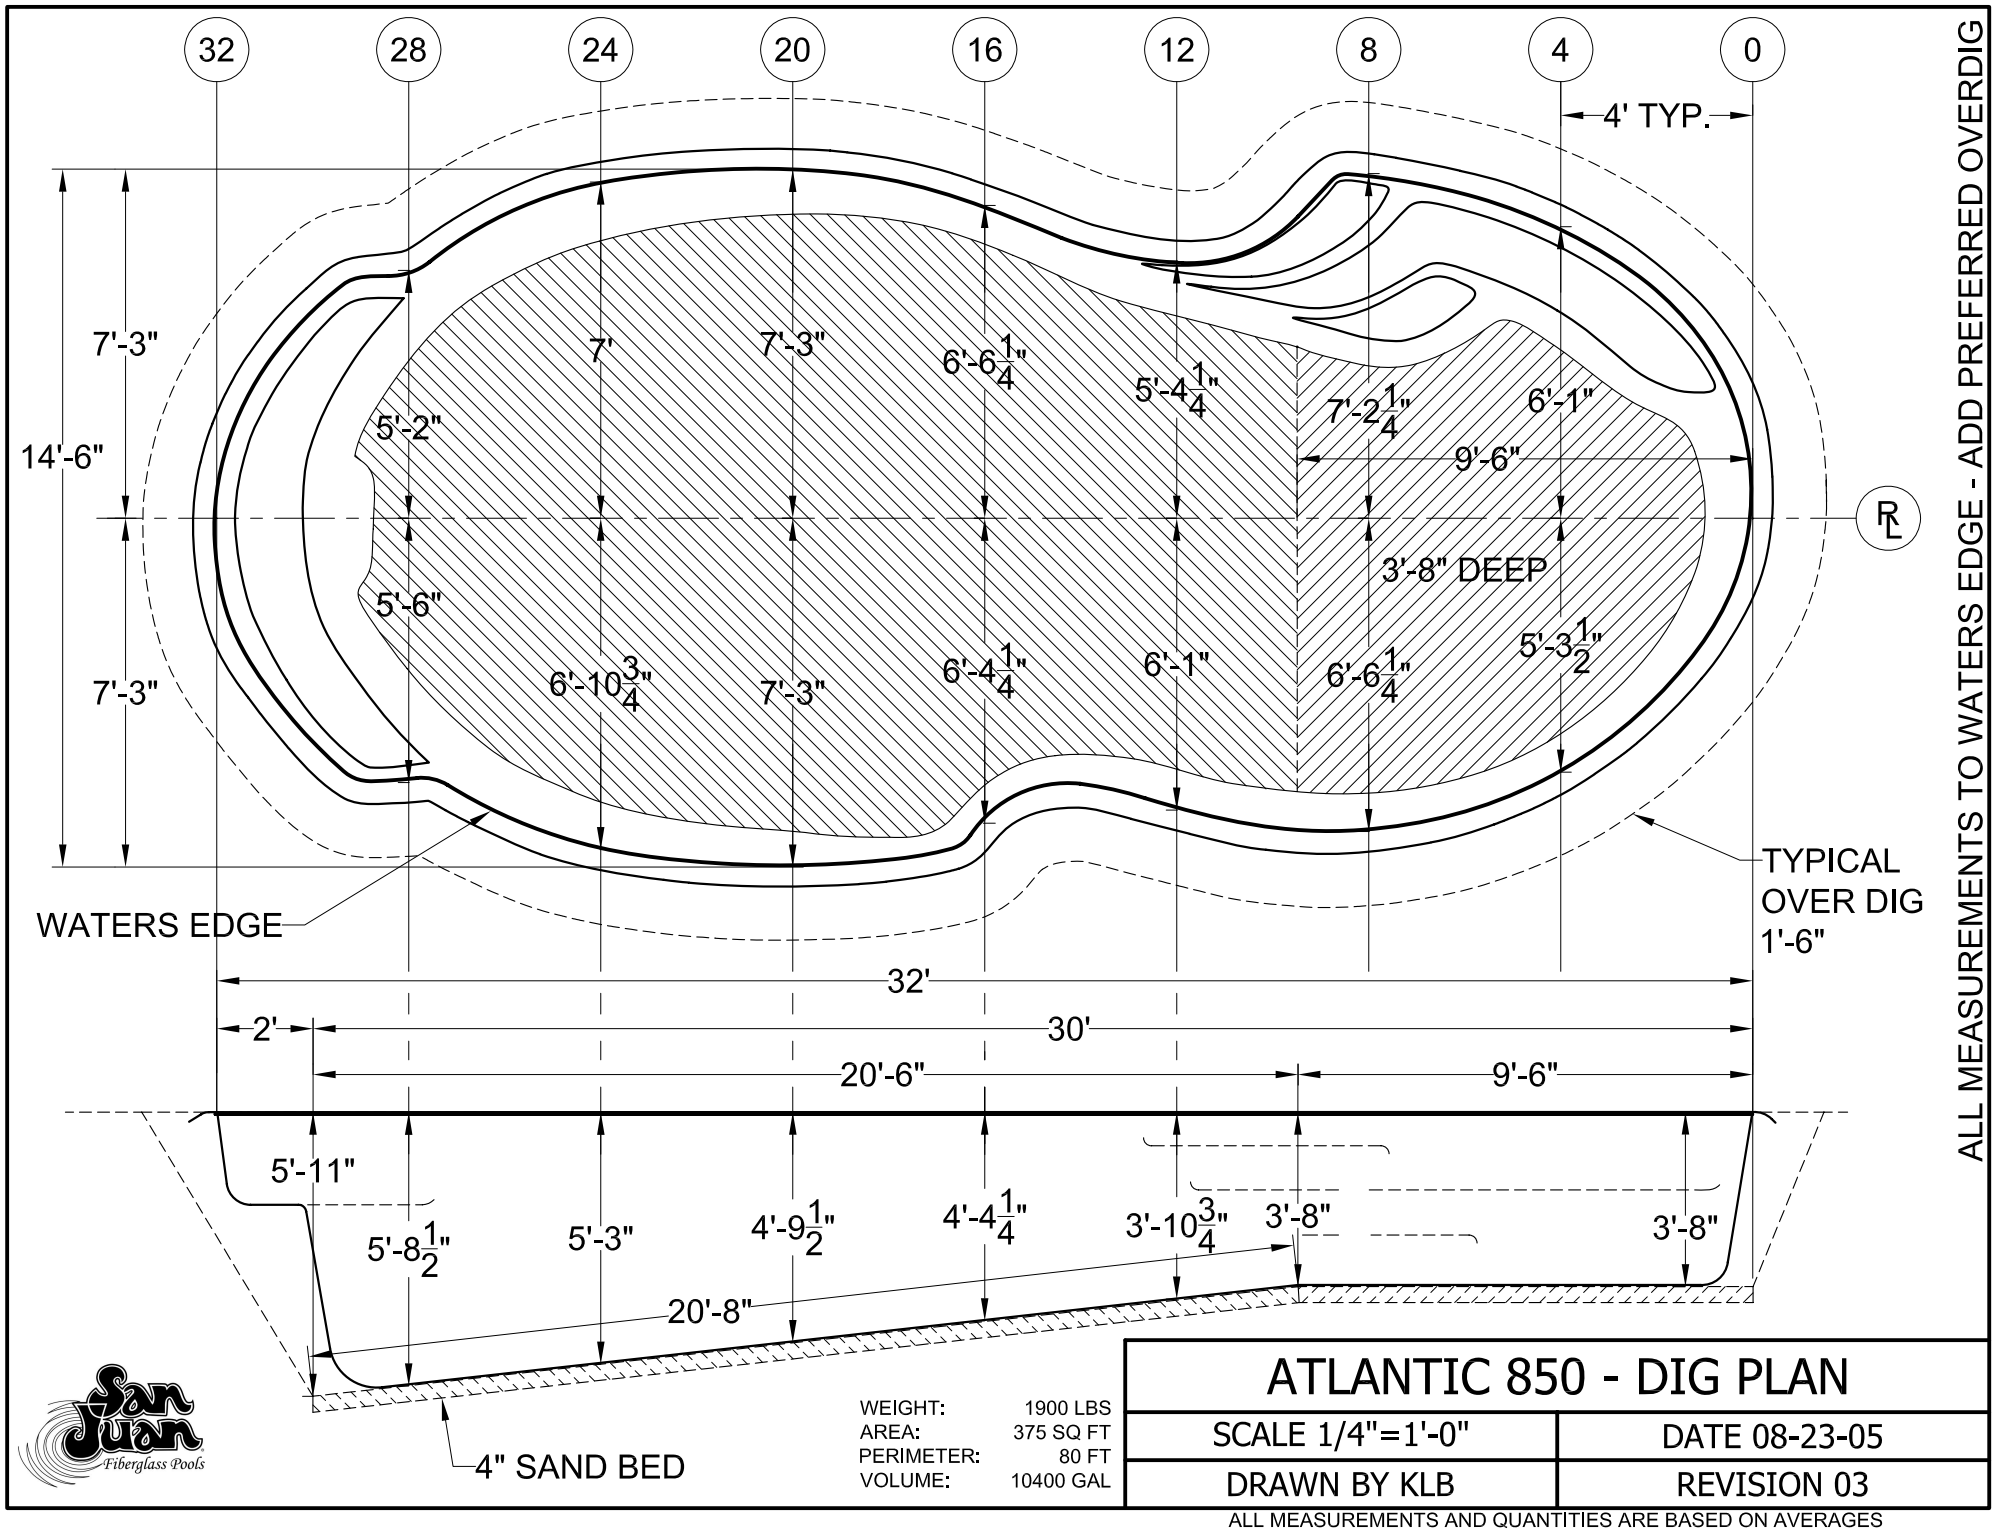

San Juan Fiberglass Pools

WEIGHT:	1900 LBS
AREA:	375 SQ FT
PERIMETER:	80 FT
VOLUME:	10400 GAL

ATLANTIC 850 - DIG PLAN

SCALE 1/4"=1'-0"	DATE 08-23-05
DRAWN BY KLB	REVISION 03

ALL MEASUREMENTS AND QUANTITIES ARE BASED ON AVERAGES